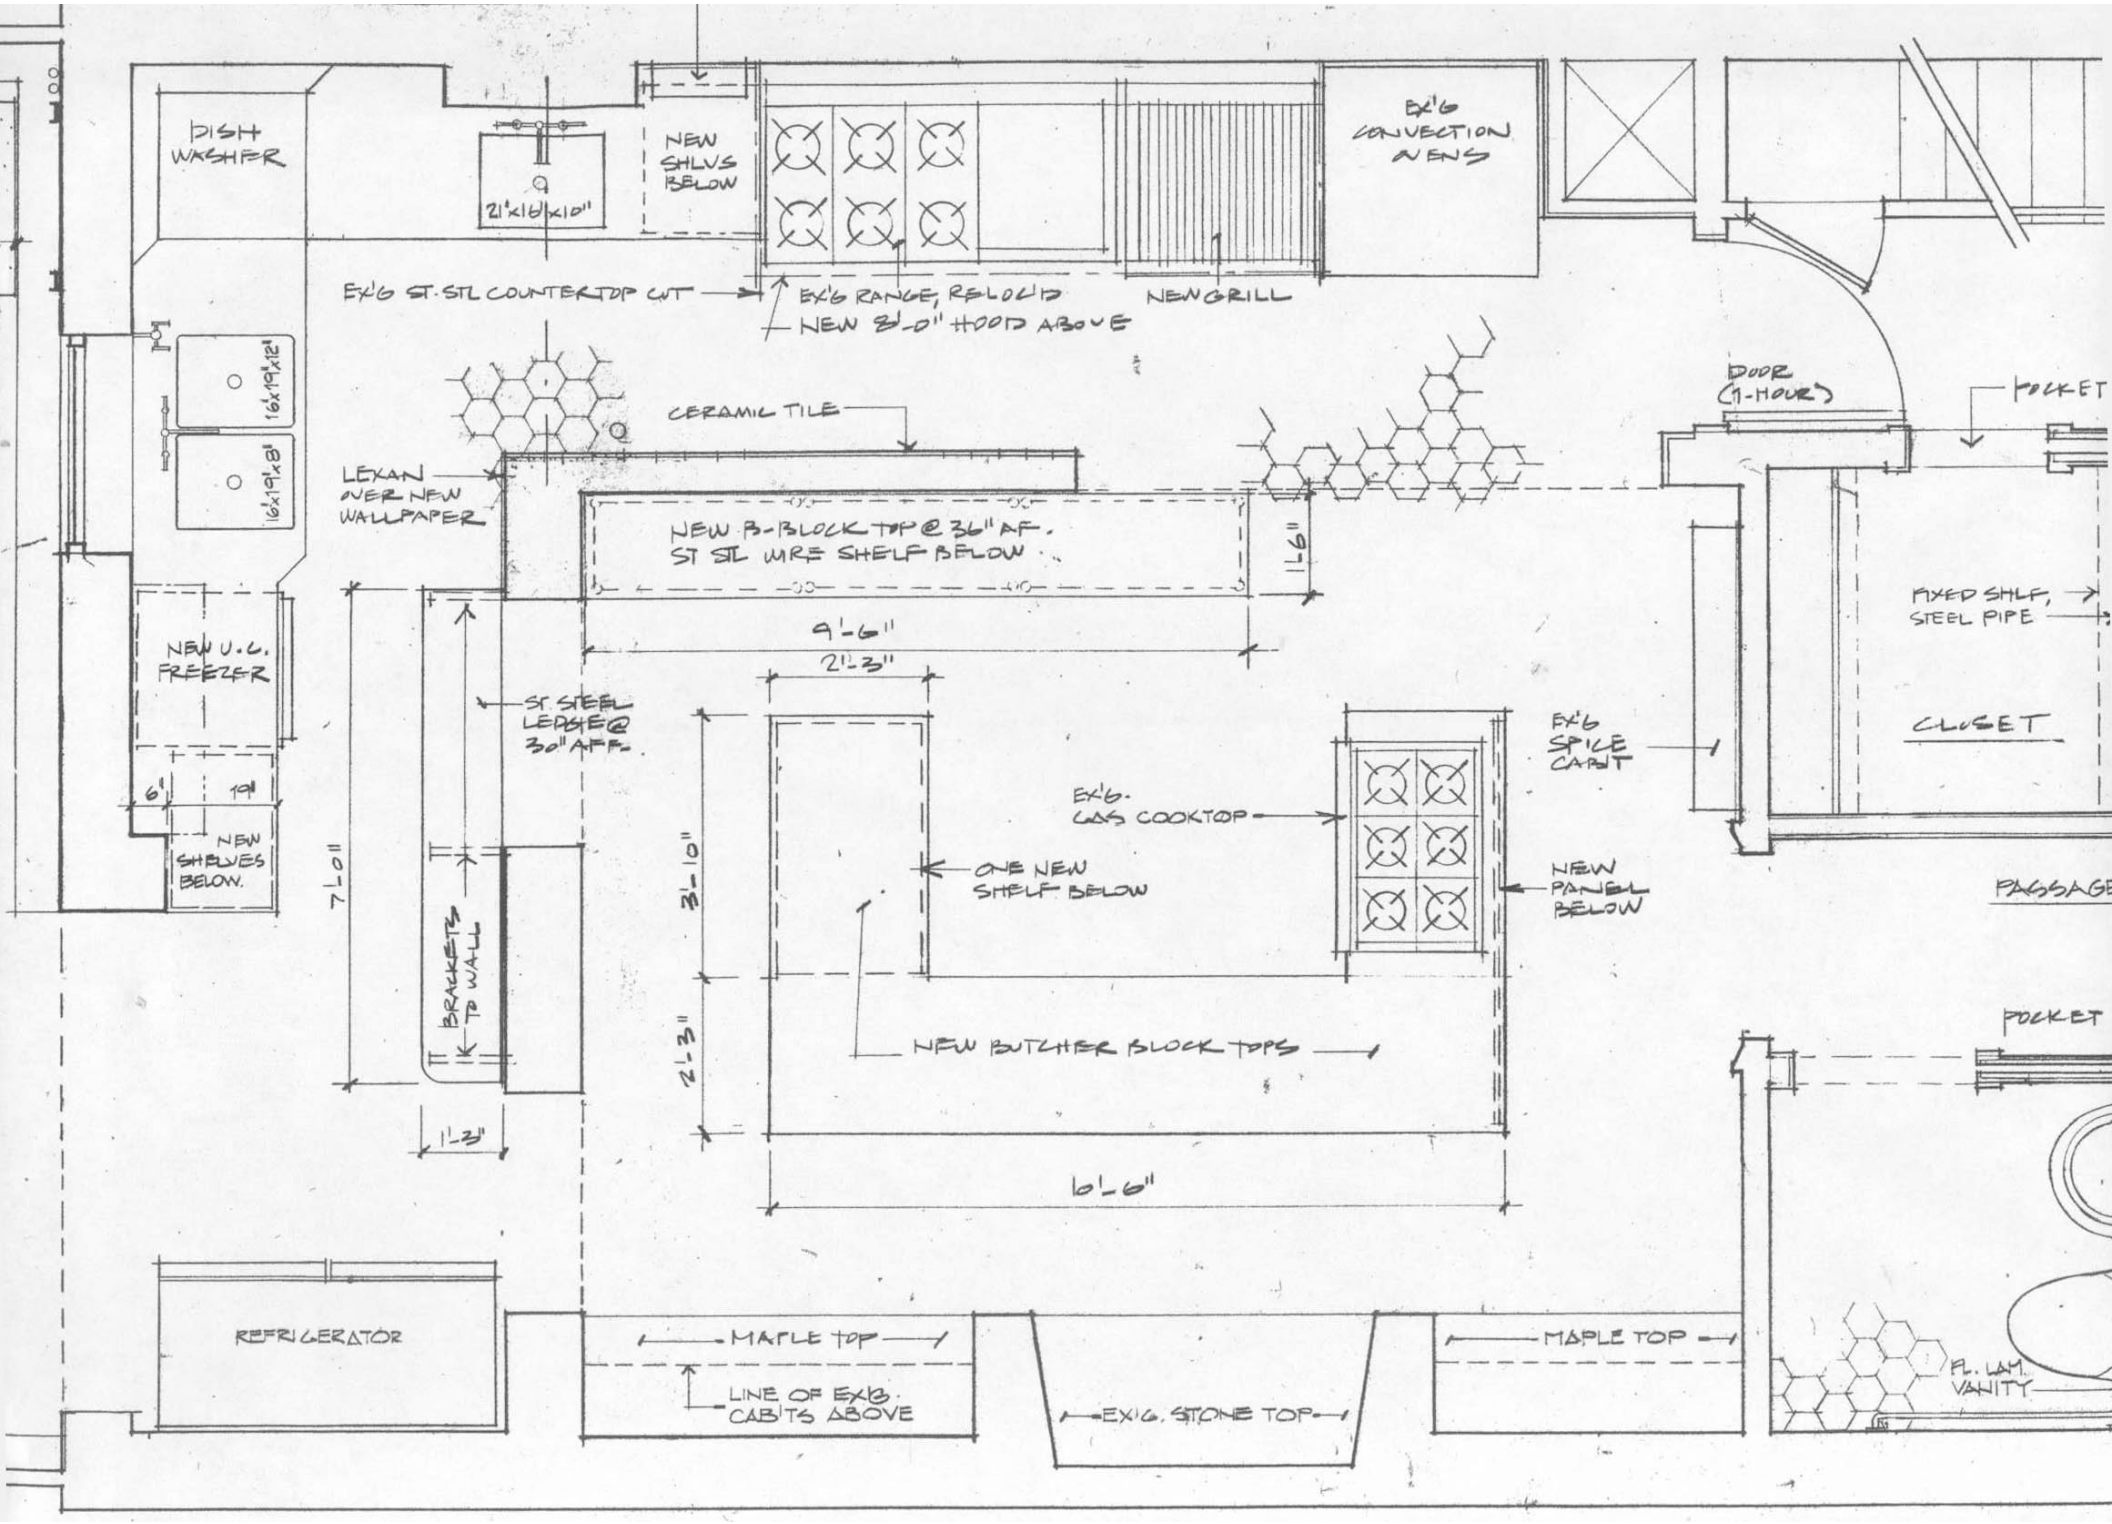
DISH WASHER
21"x18"x10"
NEW SHLVS BELOW
EX'G CONVECTION OVENS
EX'G ST. STL COUNTERTOP CUT
EX'G RANGE, RELOCTD
NEW 8'-0" HOOD ABOVE
NEW GRILL
16"x19"x12"
16"x19"x8"
CERAMIC TILE
LEXAN OVER NEW WALLPAPER
NEW B-BLOCK TOP @ 36" AF.
ST STL MRE SHELF BELOW
11"
9'-6"
21'-3"
DOOR (1-HOUR)
POCKET
FIXED SHLF, STEEL PIPE
CLOSET
NEW U.C. FREEZER
ST. STEEL LEDGE @ 30" AFF.
6"
19"
NEW SHELVES BELOW.
7'-0"
BRACKETS TO WALL
EX'G SPICE CABT
EX'G. GAS COOKTOP
NEW PANEL BELOW
3'-10"
ONE NEW SHELF BELOW
2'-3"
NEW BUTCHER BLOCK TOPS
1'-3"
16'-6"
PASSAGE
POCKET
REFRIGERATOR
MAPLE TOP
LINE OF EX'G. CABTS ABOVE
EX'G. STONE TOP
MAPLE TOP
FL. LAM. VANITY